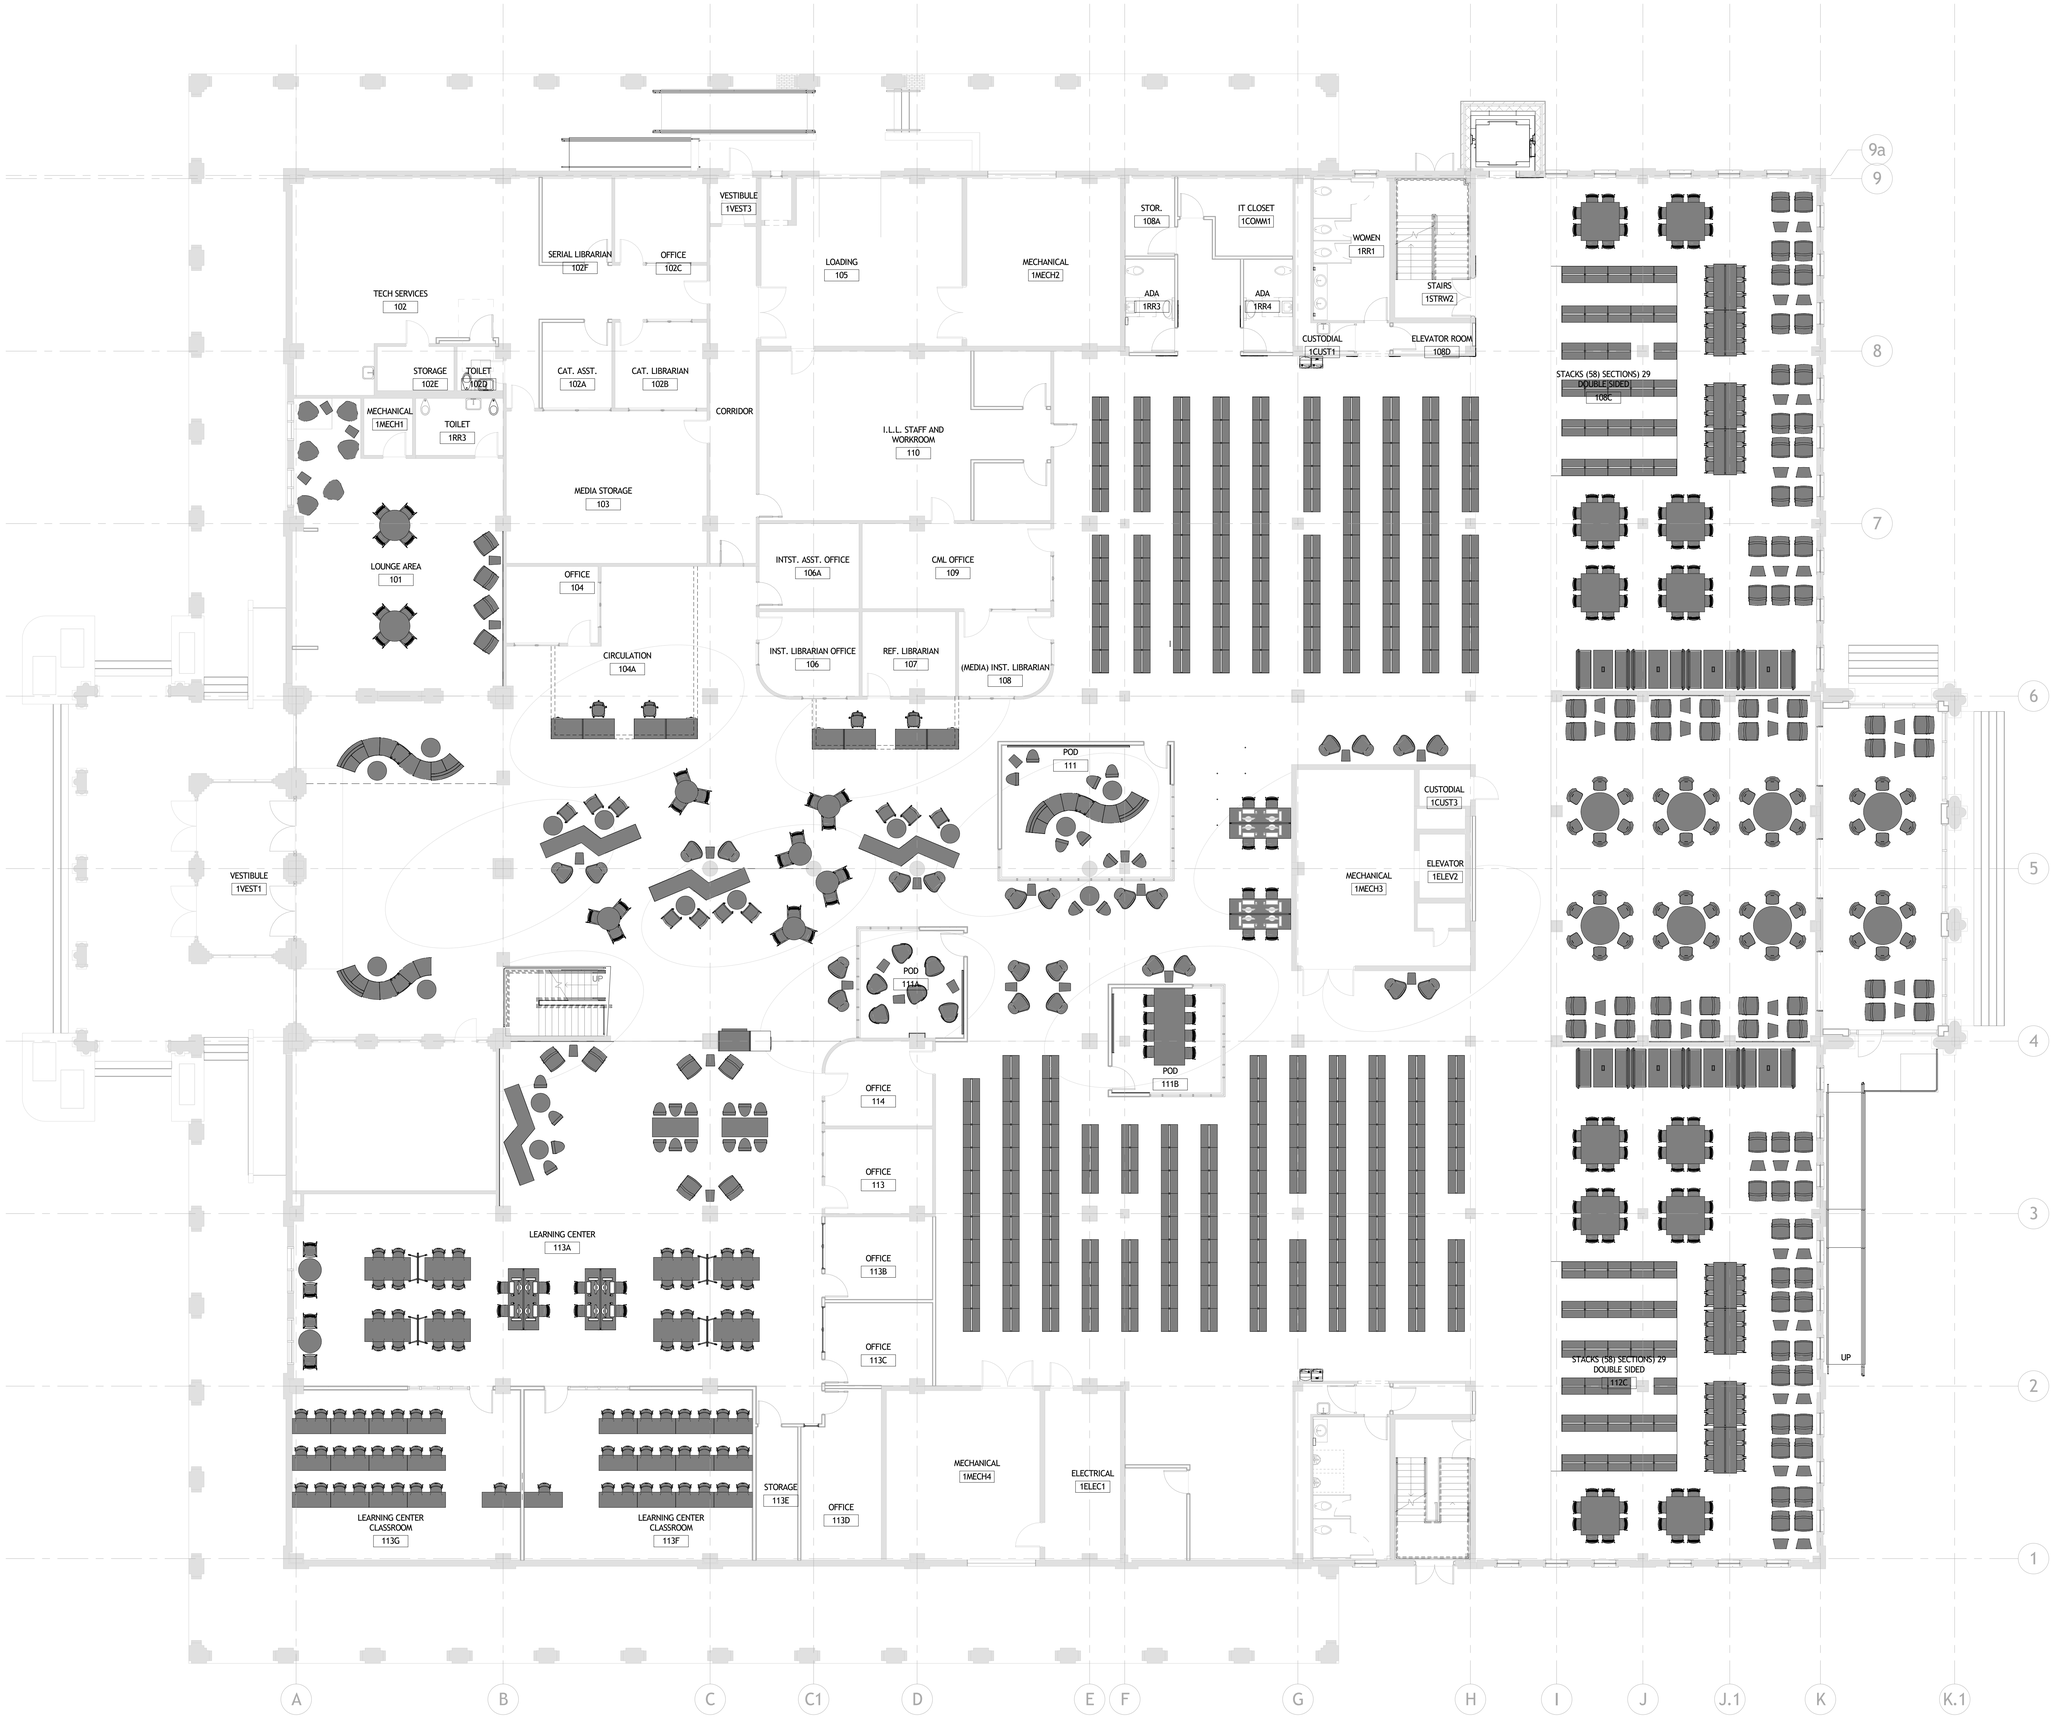

1 **FIRST FLOOR FURNITURE PLAN**
SCALE: 1/8" = 1'-0"

2/15/2019 9:53:54 AM

HOLZMAN MOSS BOTTINO ARCHITECTURE

ARCHITECT OF RECORD:
HOLZMAN MOSS BOTTINO ARCHITECTURE
90 BROAD STREET, SUITE 1803
NEW YORK, NEW YORK 10004
T: 212-465-0808
WWW.HOLZMANMOSSBOTTINO.COM

ASSOCIATE ARCHITECT
HARPER PERKINS ARCHITECTS
4724 OLD JACKSBORO HWY.
WICHITA FALLS, TX, 76302
T: 940-767-1421

MEP ENGINEER:
SUMMIT CONSULTANTS
1300 SUMMIT AVE, SUITE 500
FORT WORTH, TX, 76102
T: 214-420-9111

STRUCTURAL ENGINEER:
RTP STRUCTURAL
107 N. GOLIAD STREET, SUITE 204
ROCKWALL, TX , 75087
T: 214-293-2503

IT / AV CONSULTANT:
SUMMIT CONSULTANTS
1300 SUMMIT AVE, SUITE 500
FORT WORTH, TX, 76102
T: 214-420-9111

MSU - MOFFETT LIBRARY RENOVATION

MIDWESTERN STATE UNIVERSITY

WICHITA FALLS, TEXAS

SEAL:

ISSUED FOR CONSTRUCTION SET

ISSUE DATE: 11.08.2018

REVISIONS

No.	Date:	Description:

HMBA PROJECT NUMBER: 06113.00

FURNITURE FIRST FLOOR PLAN

F-101