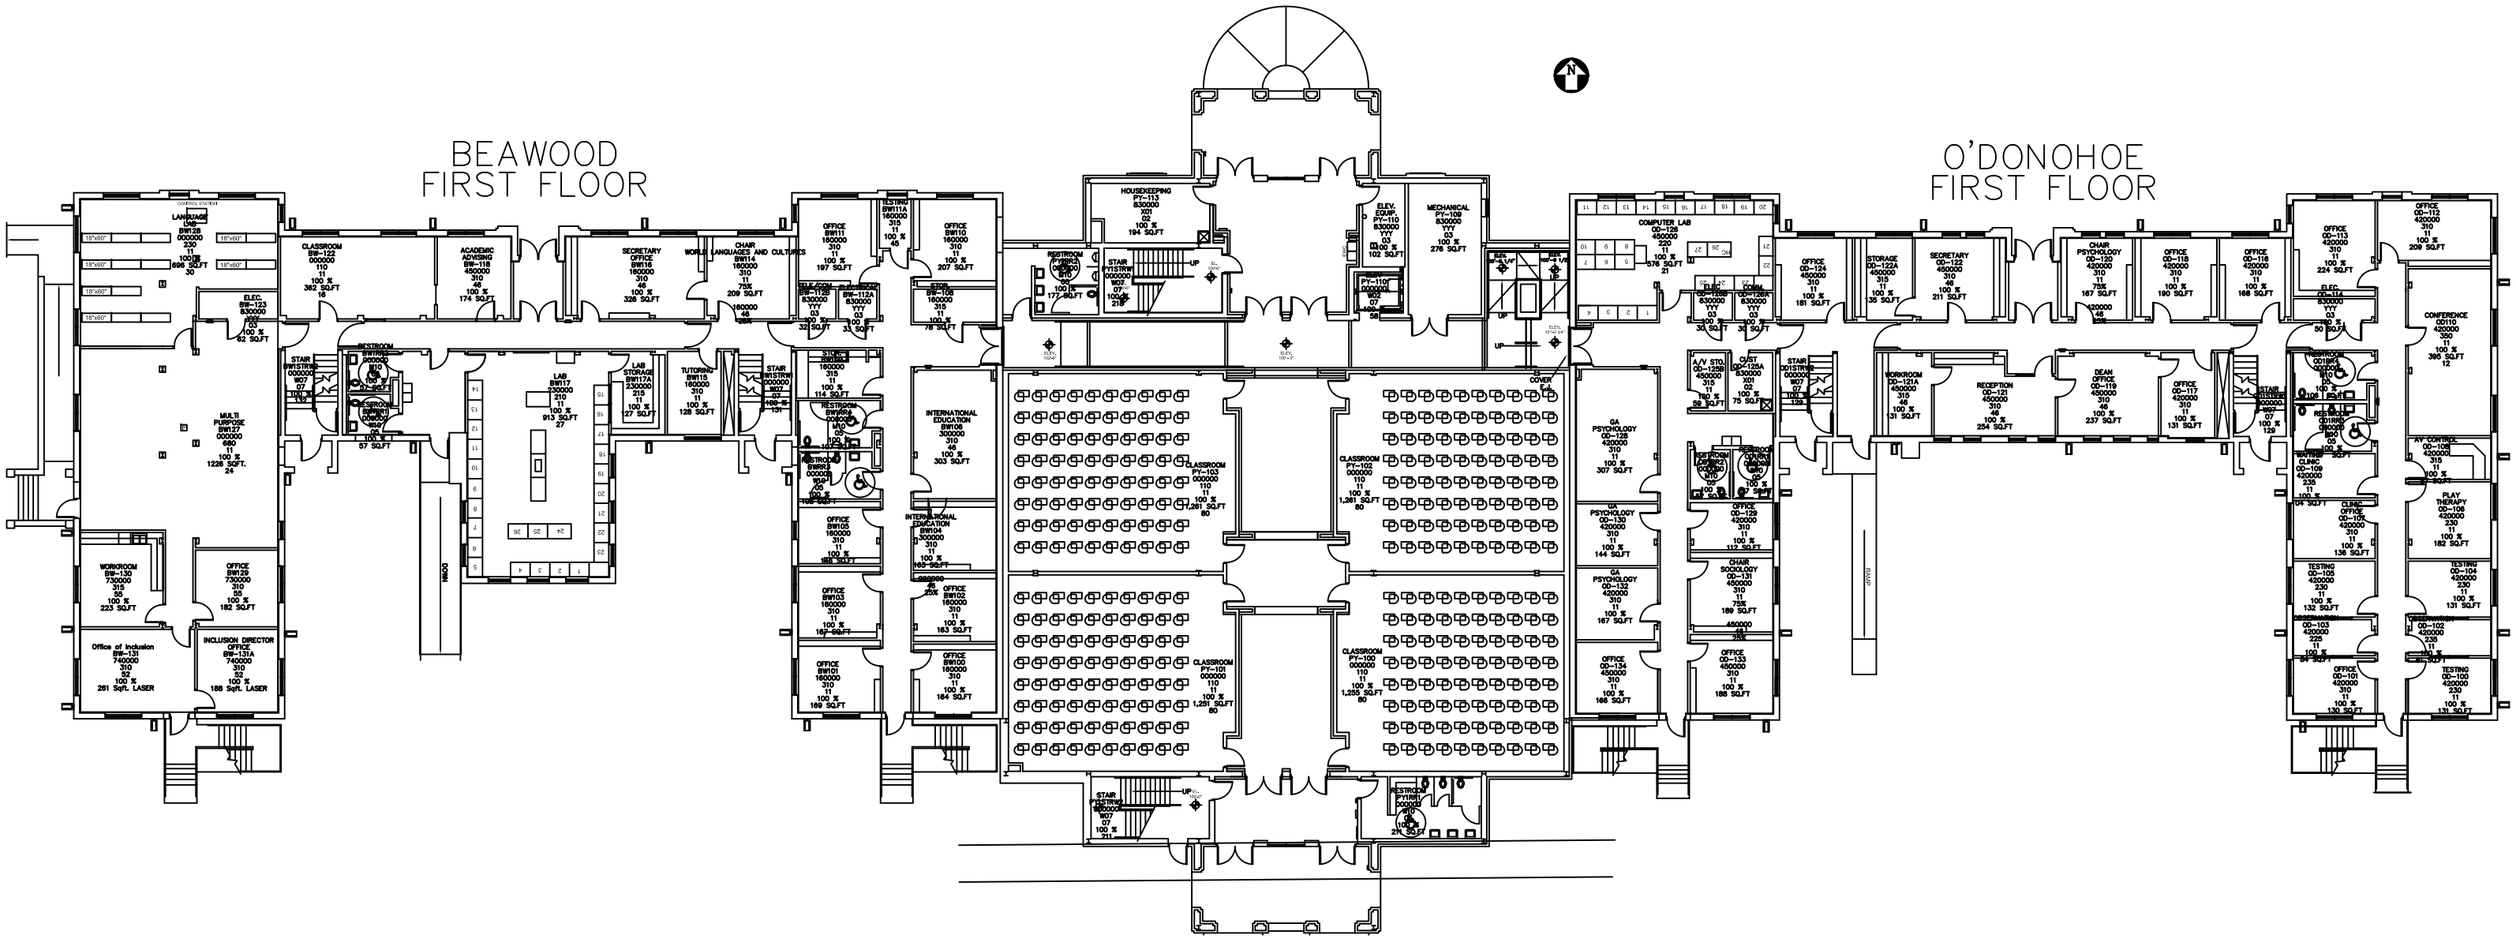PROTHRO–YEAGER FIRST FLOOR